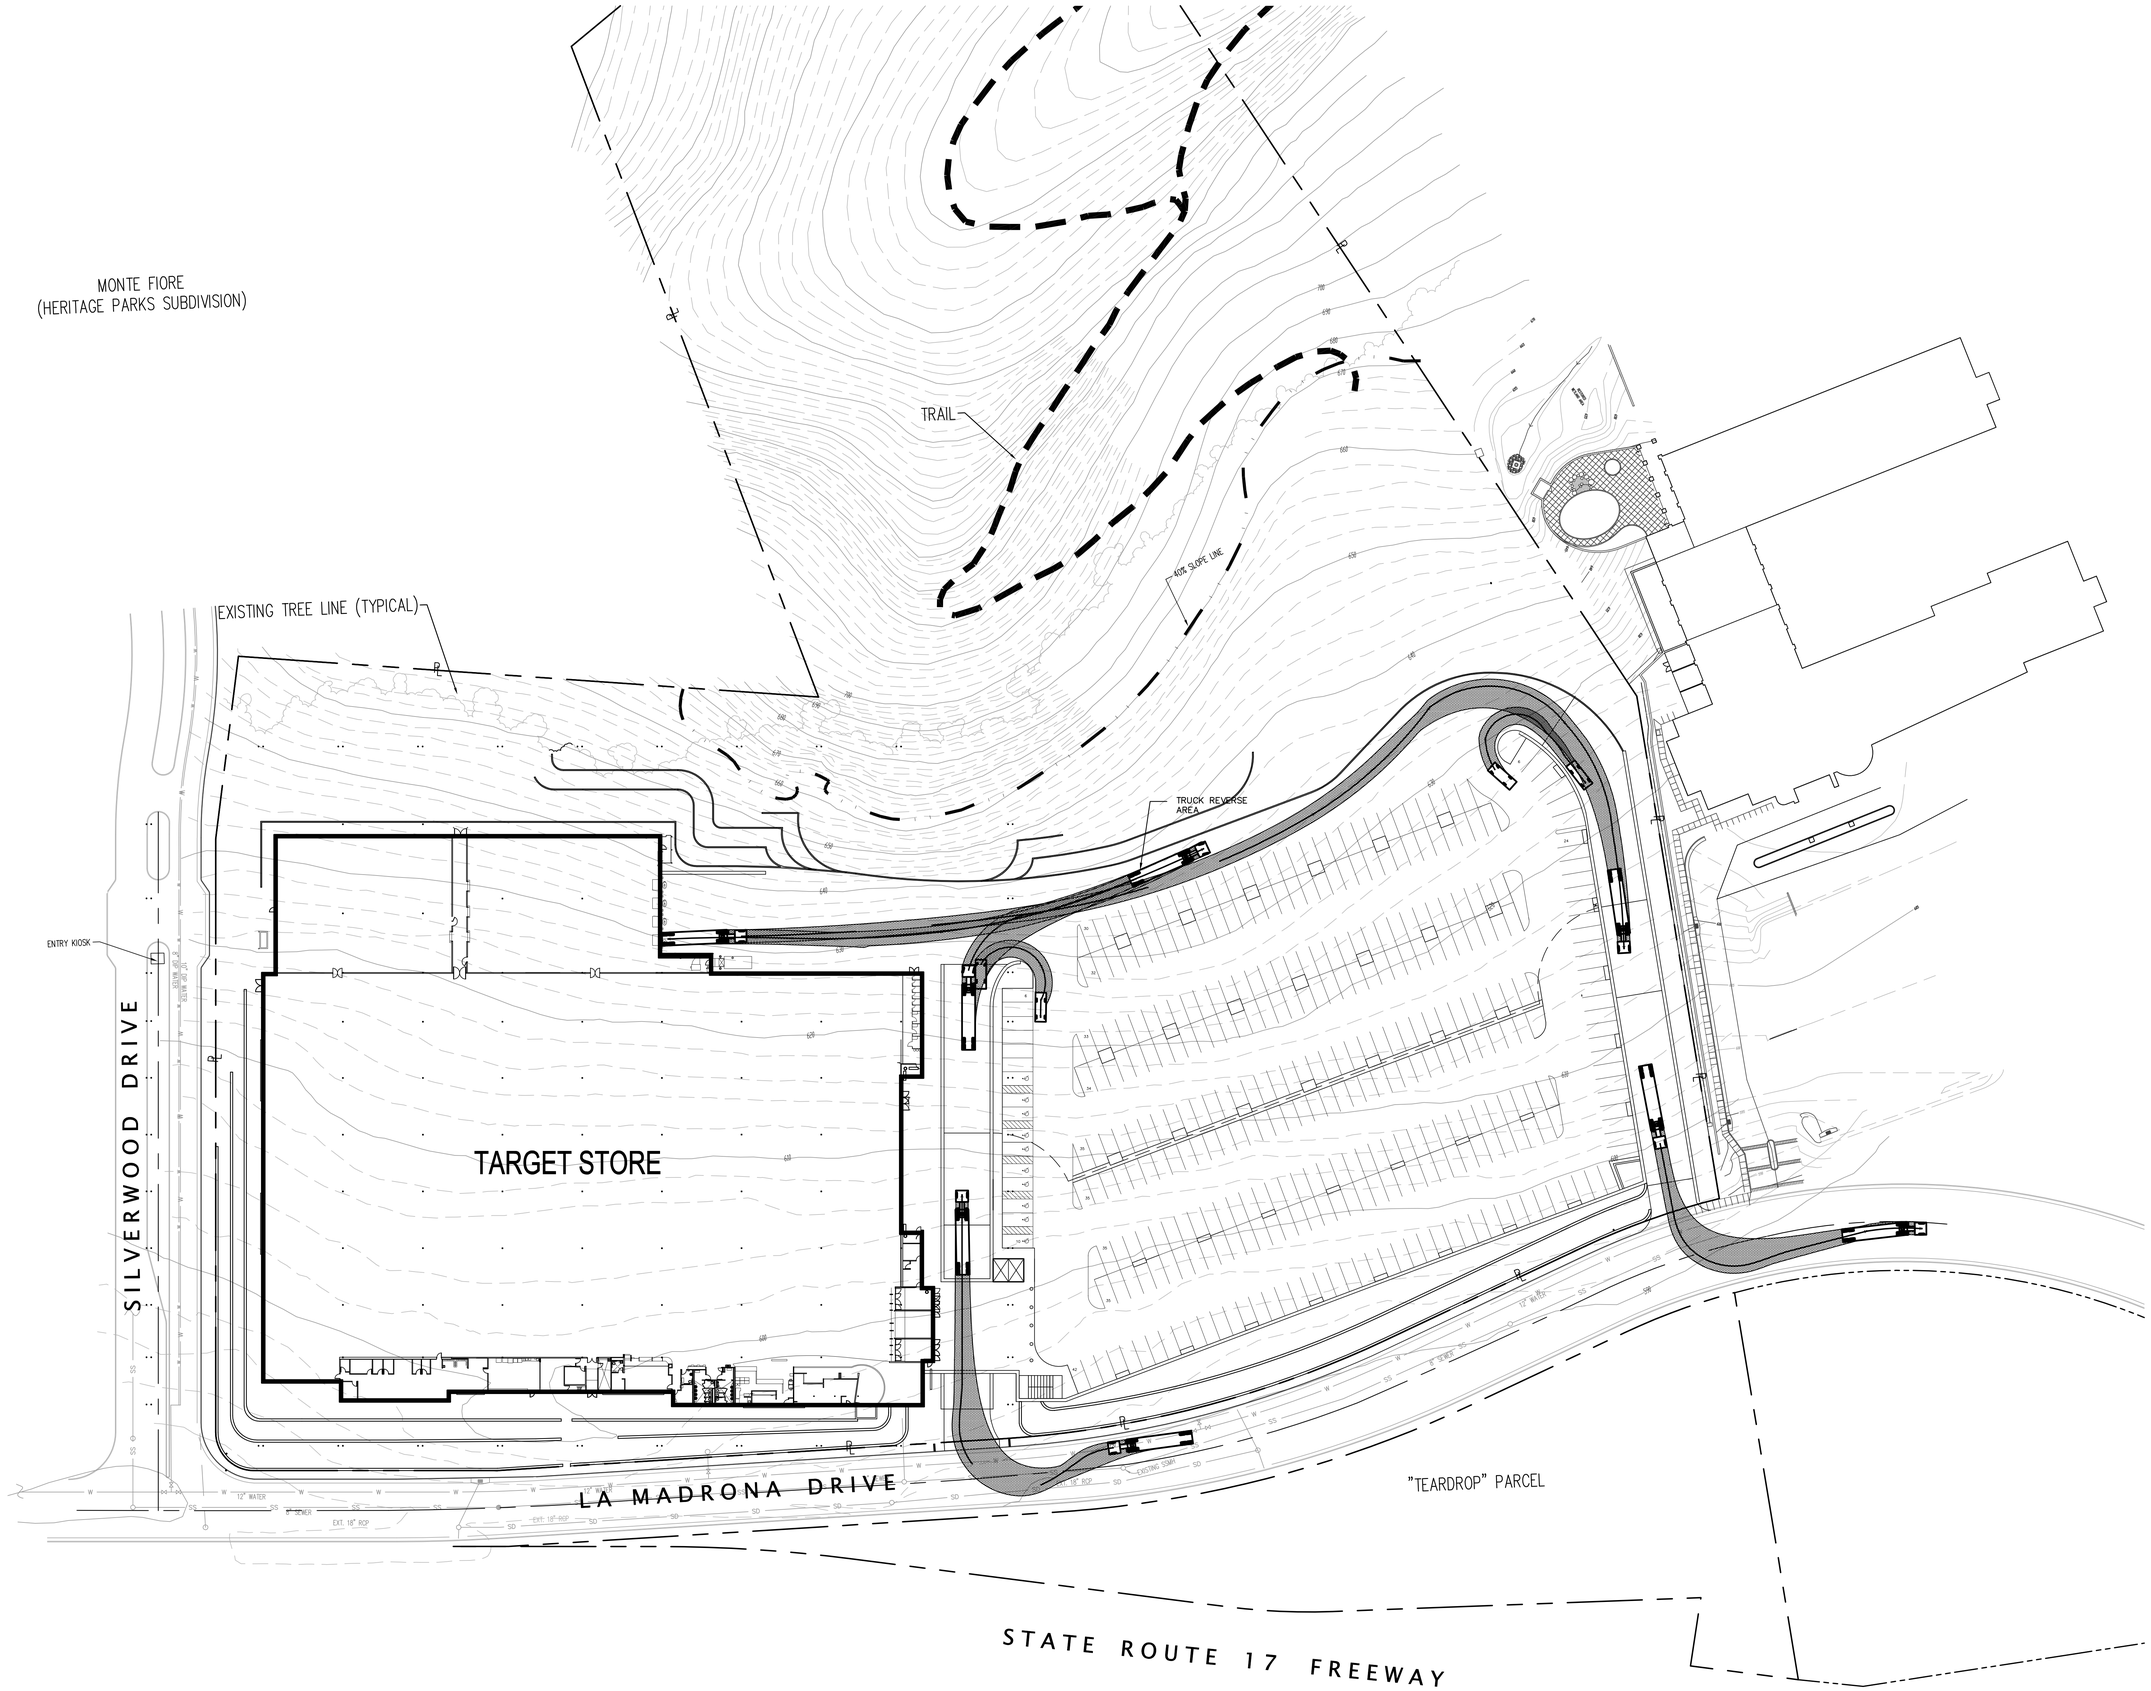

DES
ARCHITECTS
ENGINEERS

399 Bradford Street Redwood City, Ca. 94063
Tel: (650) 364-6453
Fax: (650) 364-2618
www.des-ae.com

TARGET

SCOTTS VALLEY, CA

VEHICULAR CIRCULATION PLAN

ISSUE:	DATE:	DESCRIPTION:
	02/13/09	

DRAWN BY:

REVIEWED BY:

APPROVED BY:

DES PROJECT NO.:

© 2007

A3

SHEET NO.