NORTH ELEVATION

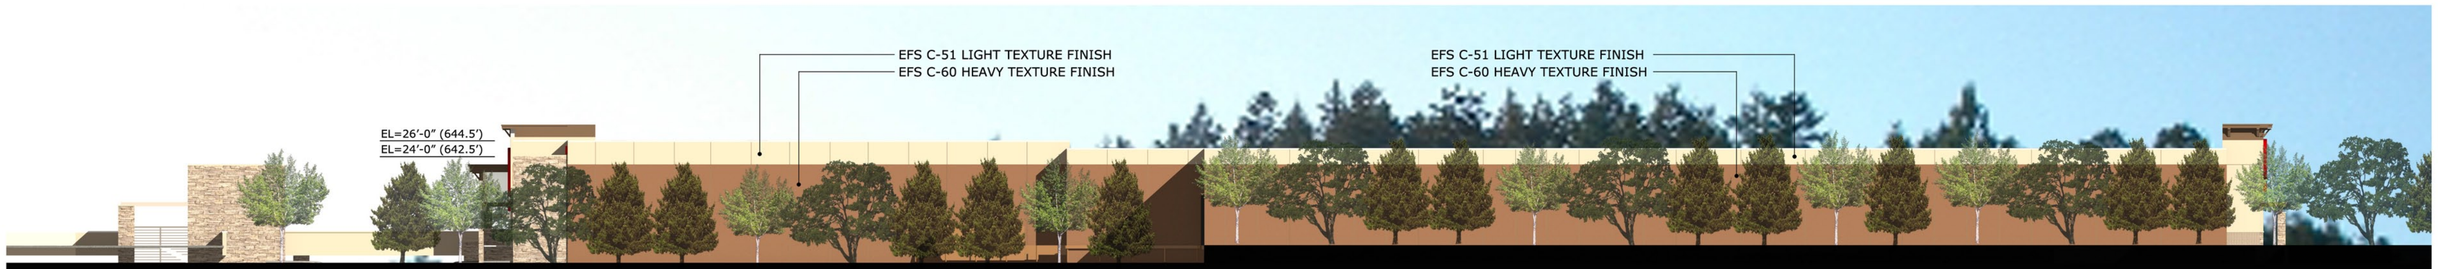

WEST ELEVATION

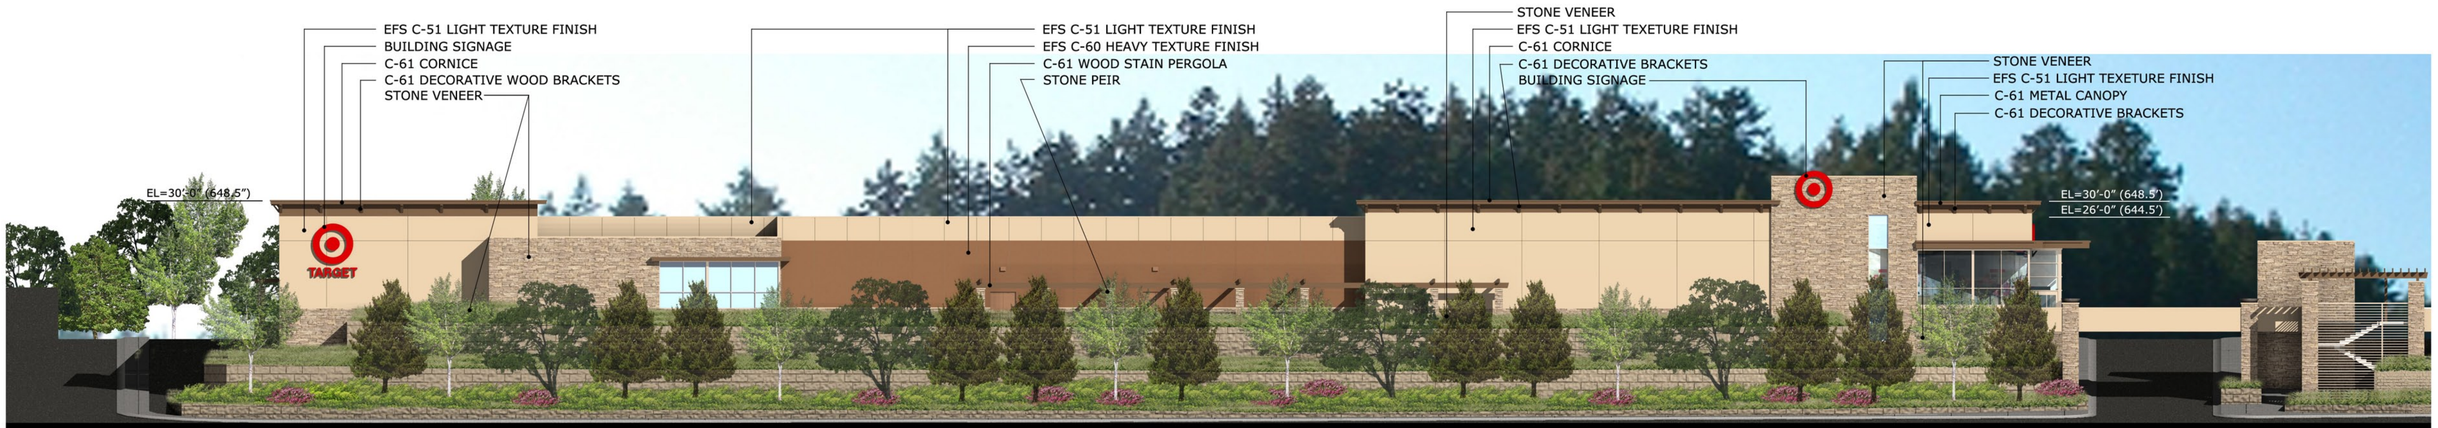

EAST ELEVATION

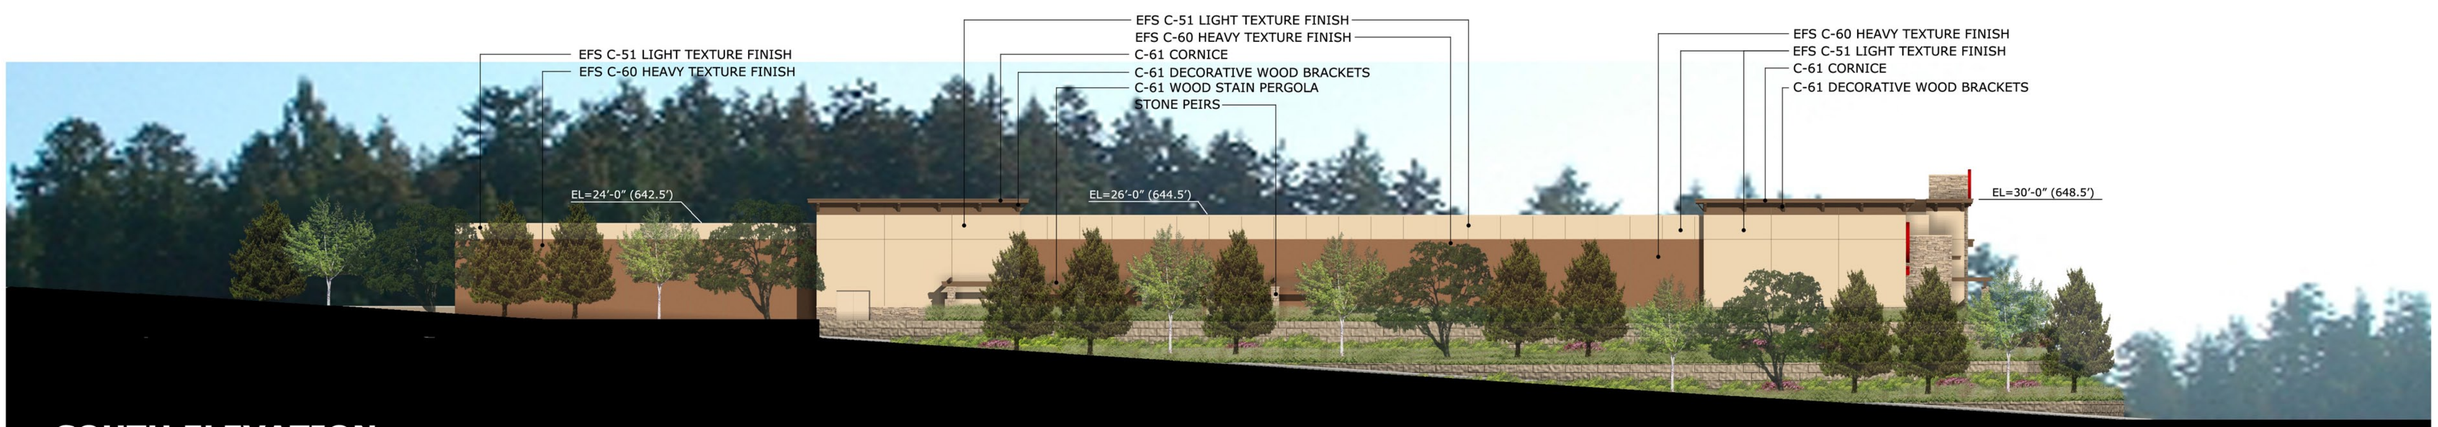

SOUTH ELEVATION

SCOTTS VALLEY, CA

TARGET STORE DESIGN

DECEMBER 08, 2008