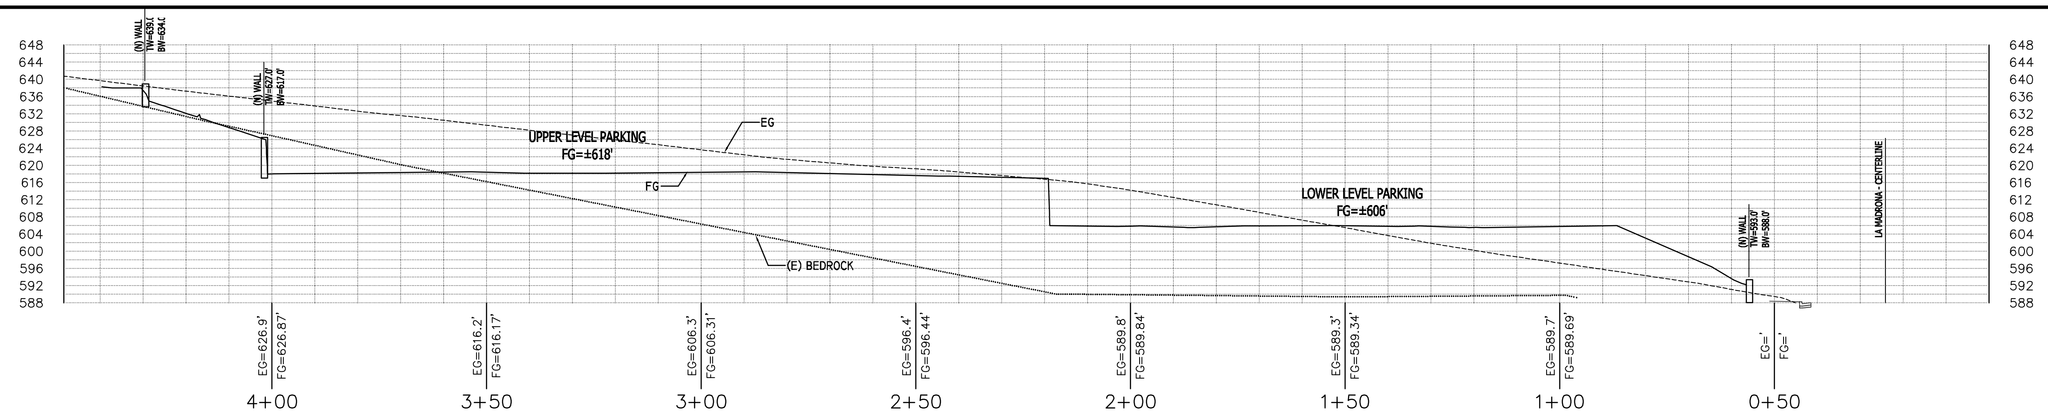

5 STA. 9+00 - CROSS SECTION

SCALE: 1:20

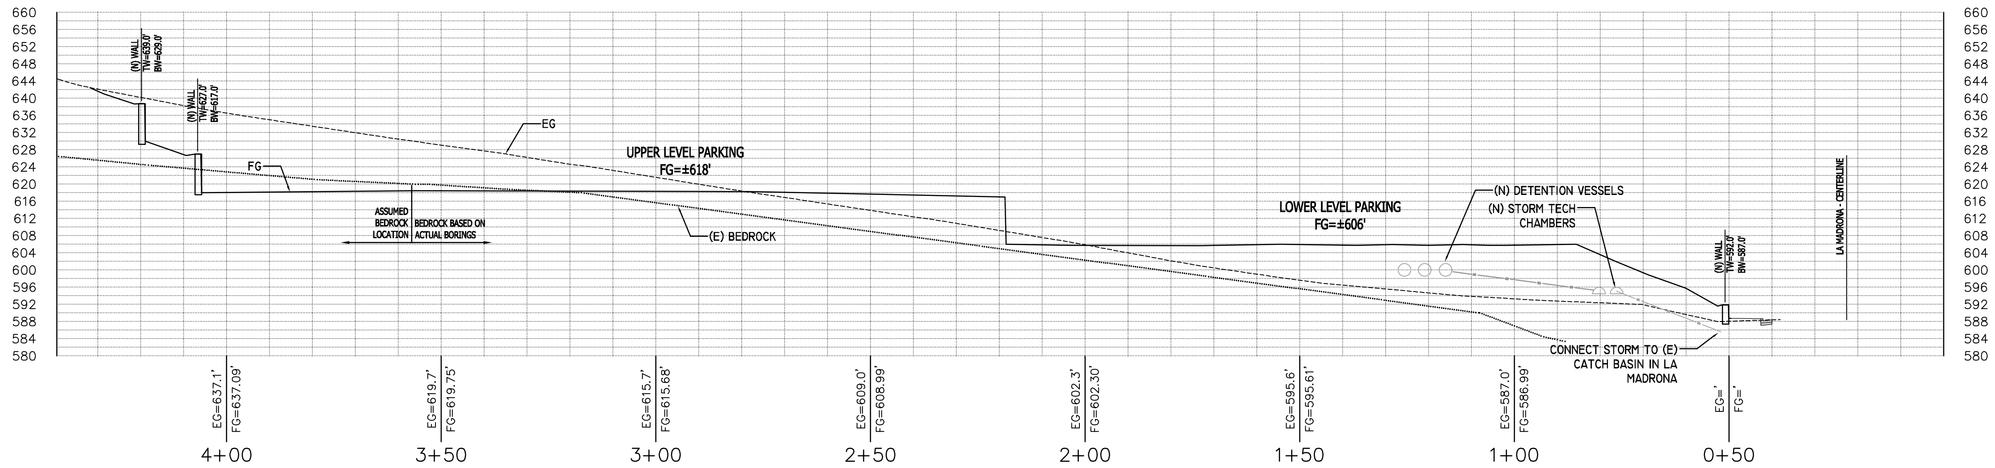

4 STA. 7+00 - CROSS SECTION

SCALE: 1:20

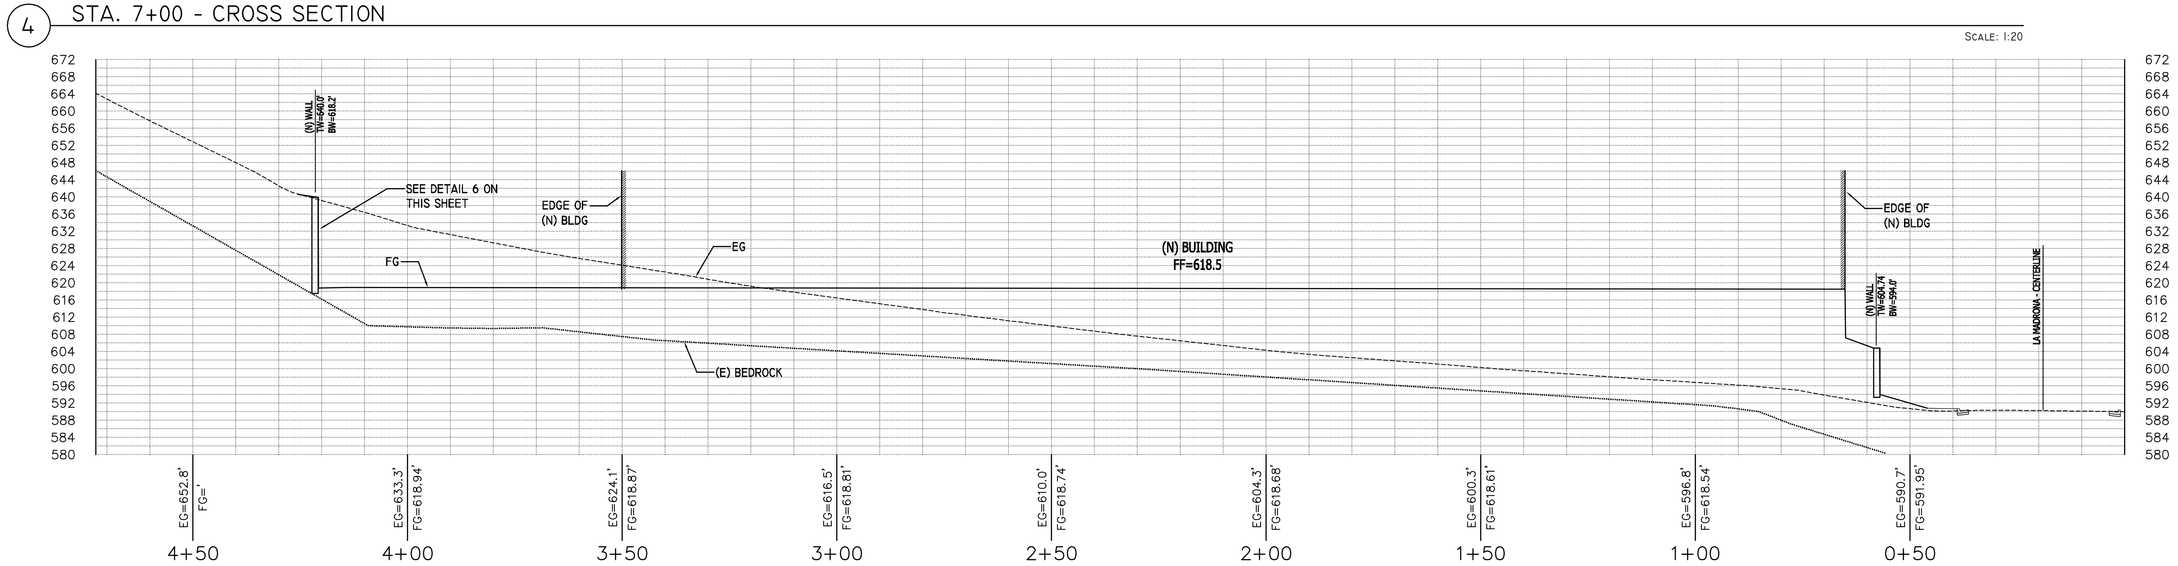

3 STA. 5+00 - CROSS SECTION

SCALE: 1:20

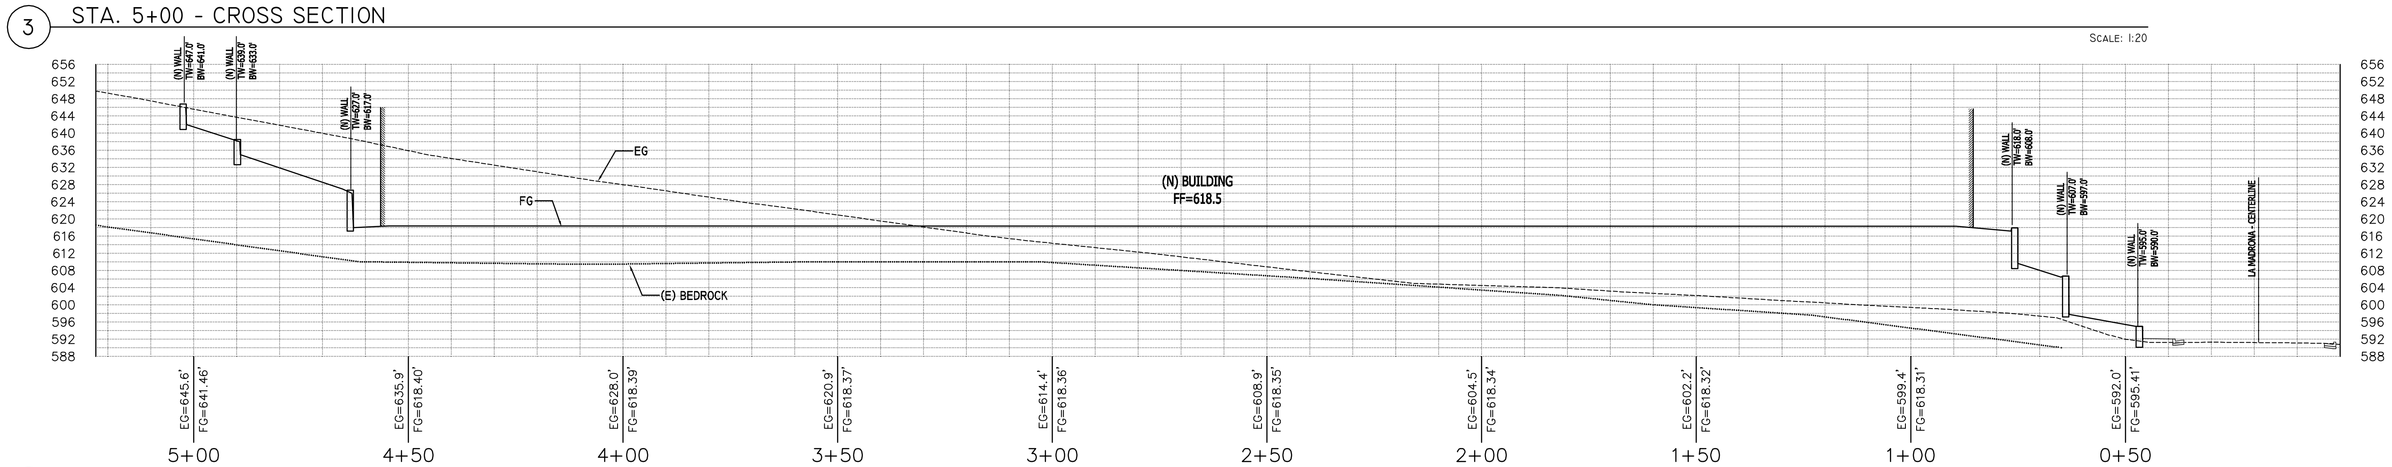

2 STA. 3+00 - CROSS SECTION

SCALE: 1:20

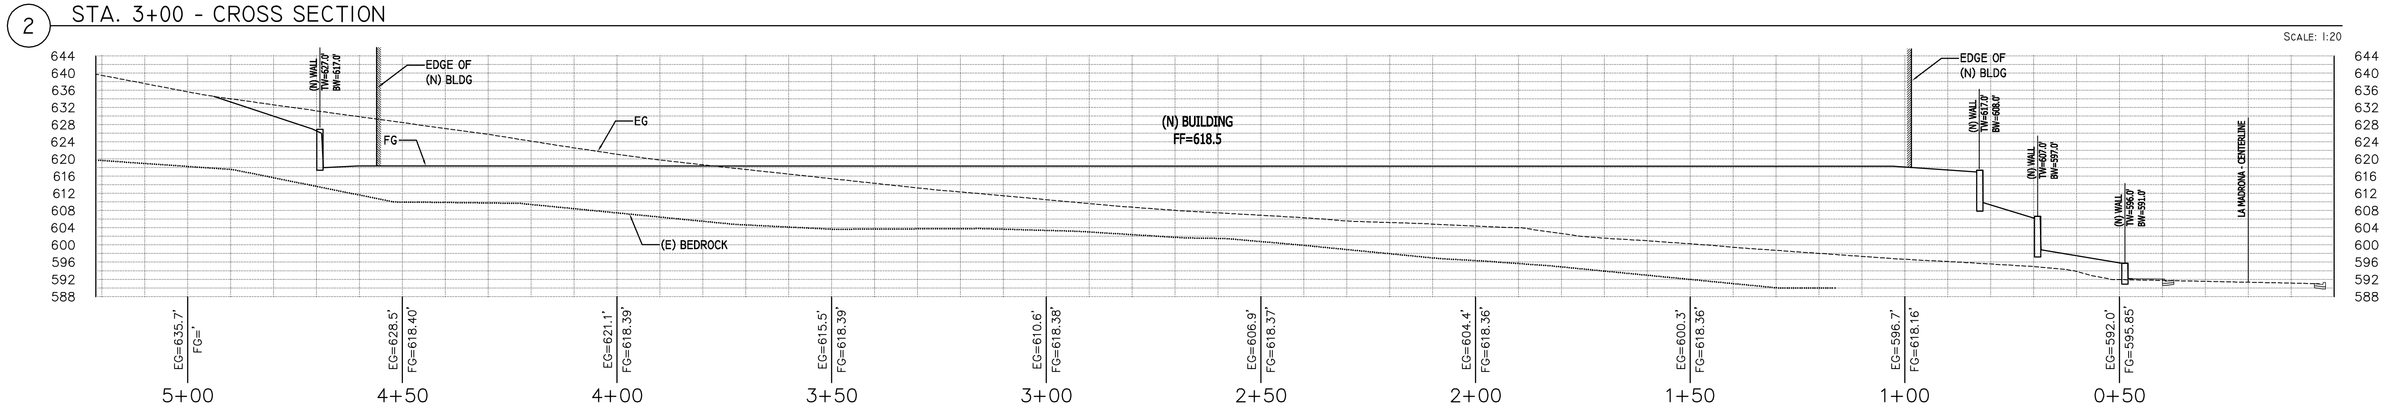

1 STA. 1+00 - CROSS SECTION

SCALE: 1:20

* REFER TO DESIGN DETAILS: ALLAN BLOCK TYPICAL REINFORCED WALL APPLICATION FOR ALL OTHER NOTES, DETAILS AND SPECIFICATIONS.

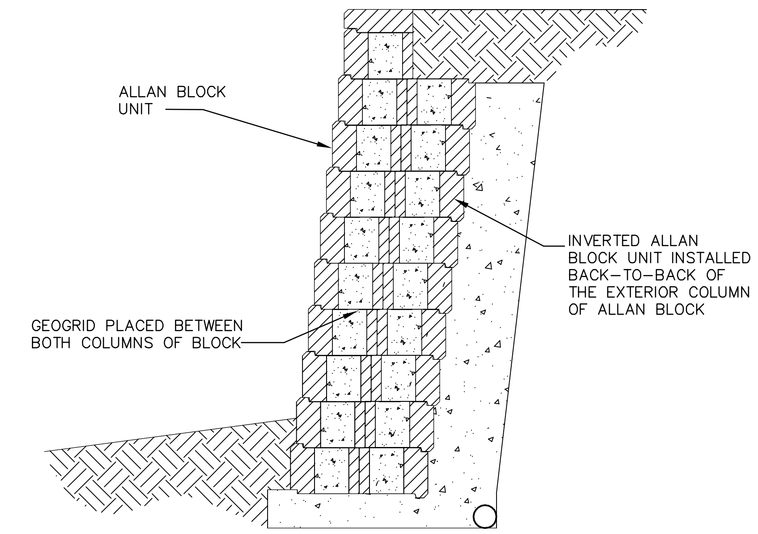

6 DOUBLE STACKED - BLOCK WALL

SCALE: NTS

PRELIMINARY
NOT FOR CONSTRUCTION

DES ARCHITECTS ENGINEERS

399 Bradford Street Redwood City, Ca. 94063
Tel: (650) 364-6453
Fax: (650) 364-2618
www.des-ae.com

C2G/Civil Consultants Group, Inc.
Engineers/Planners
4444 Scotts Valley Drive / Suite 6
Scotts Valley, CA 95066-4529
(831) 438-4420

TARGET

SCOTTS VALLEY, CA

SECTIONS

ISSUE:	DATE:	DESCRIPTION:
	11-12-07	

DRAWN BY:	D.DAUPHIN
REVIEWED BY:	T. CREAMER
APPROVED BY:	T.CREAMER
DES PROJECT NO.:	9185.01

REGISTERED PROFESSIONAL ENGINEER TODD R. CREAMER No. C 64561 Exp. 6/30/09 CIVIL STATE OF CALIFORNIA

© 2007

C5

SHEET NO.