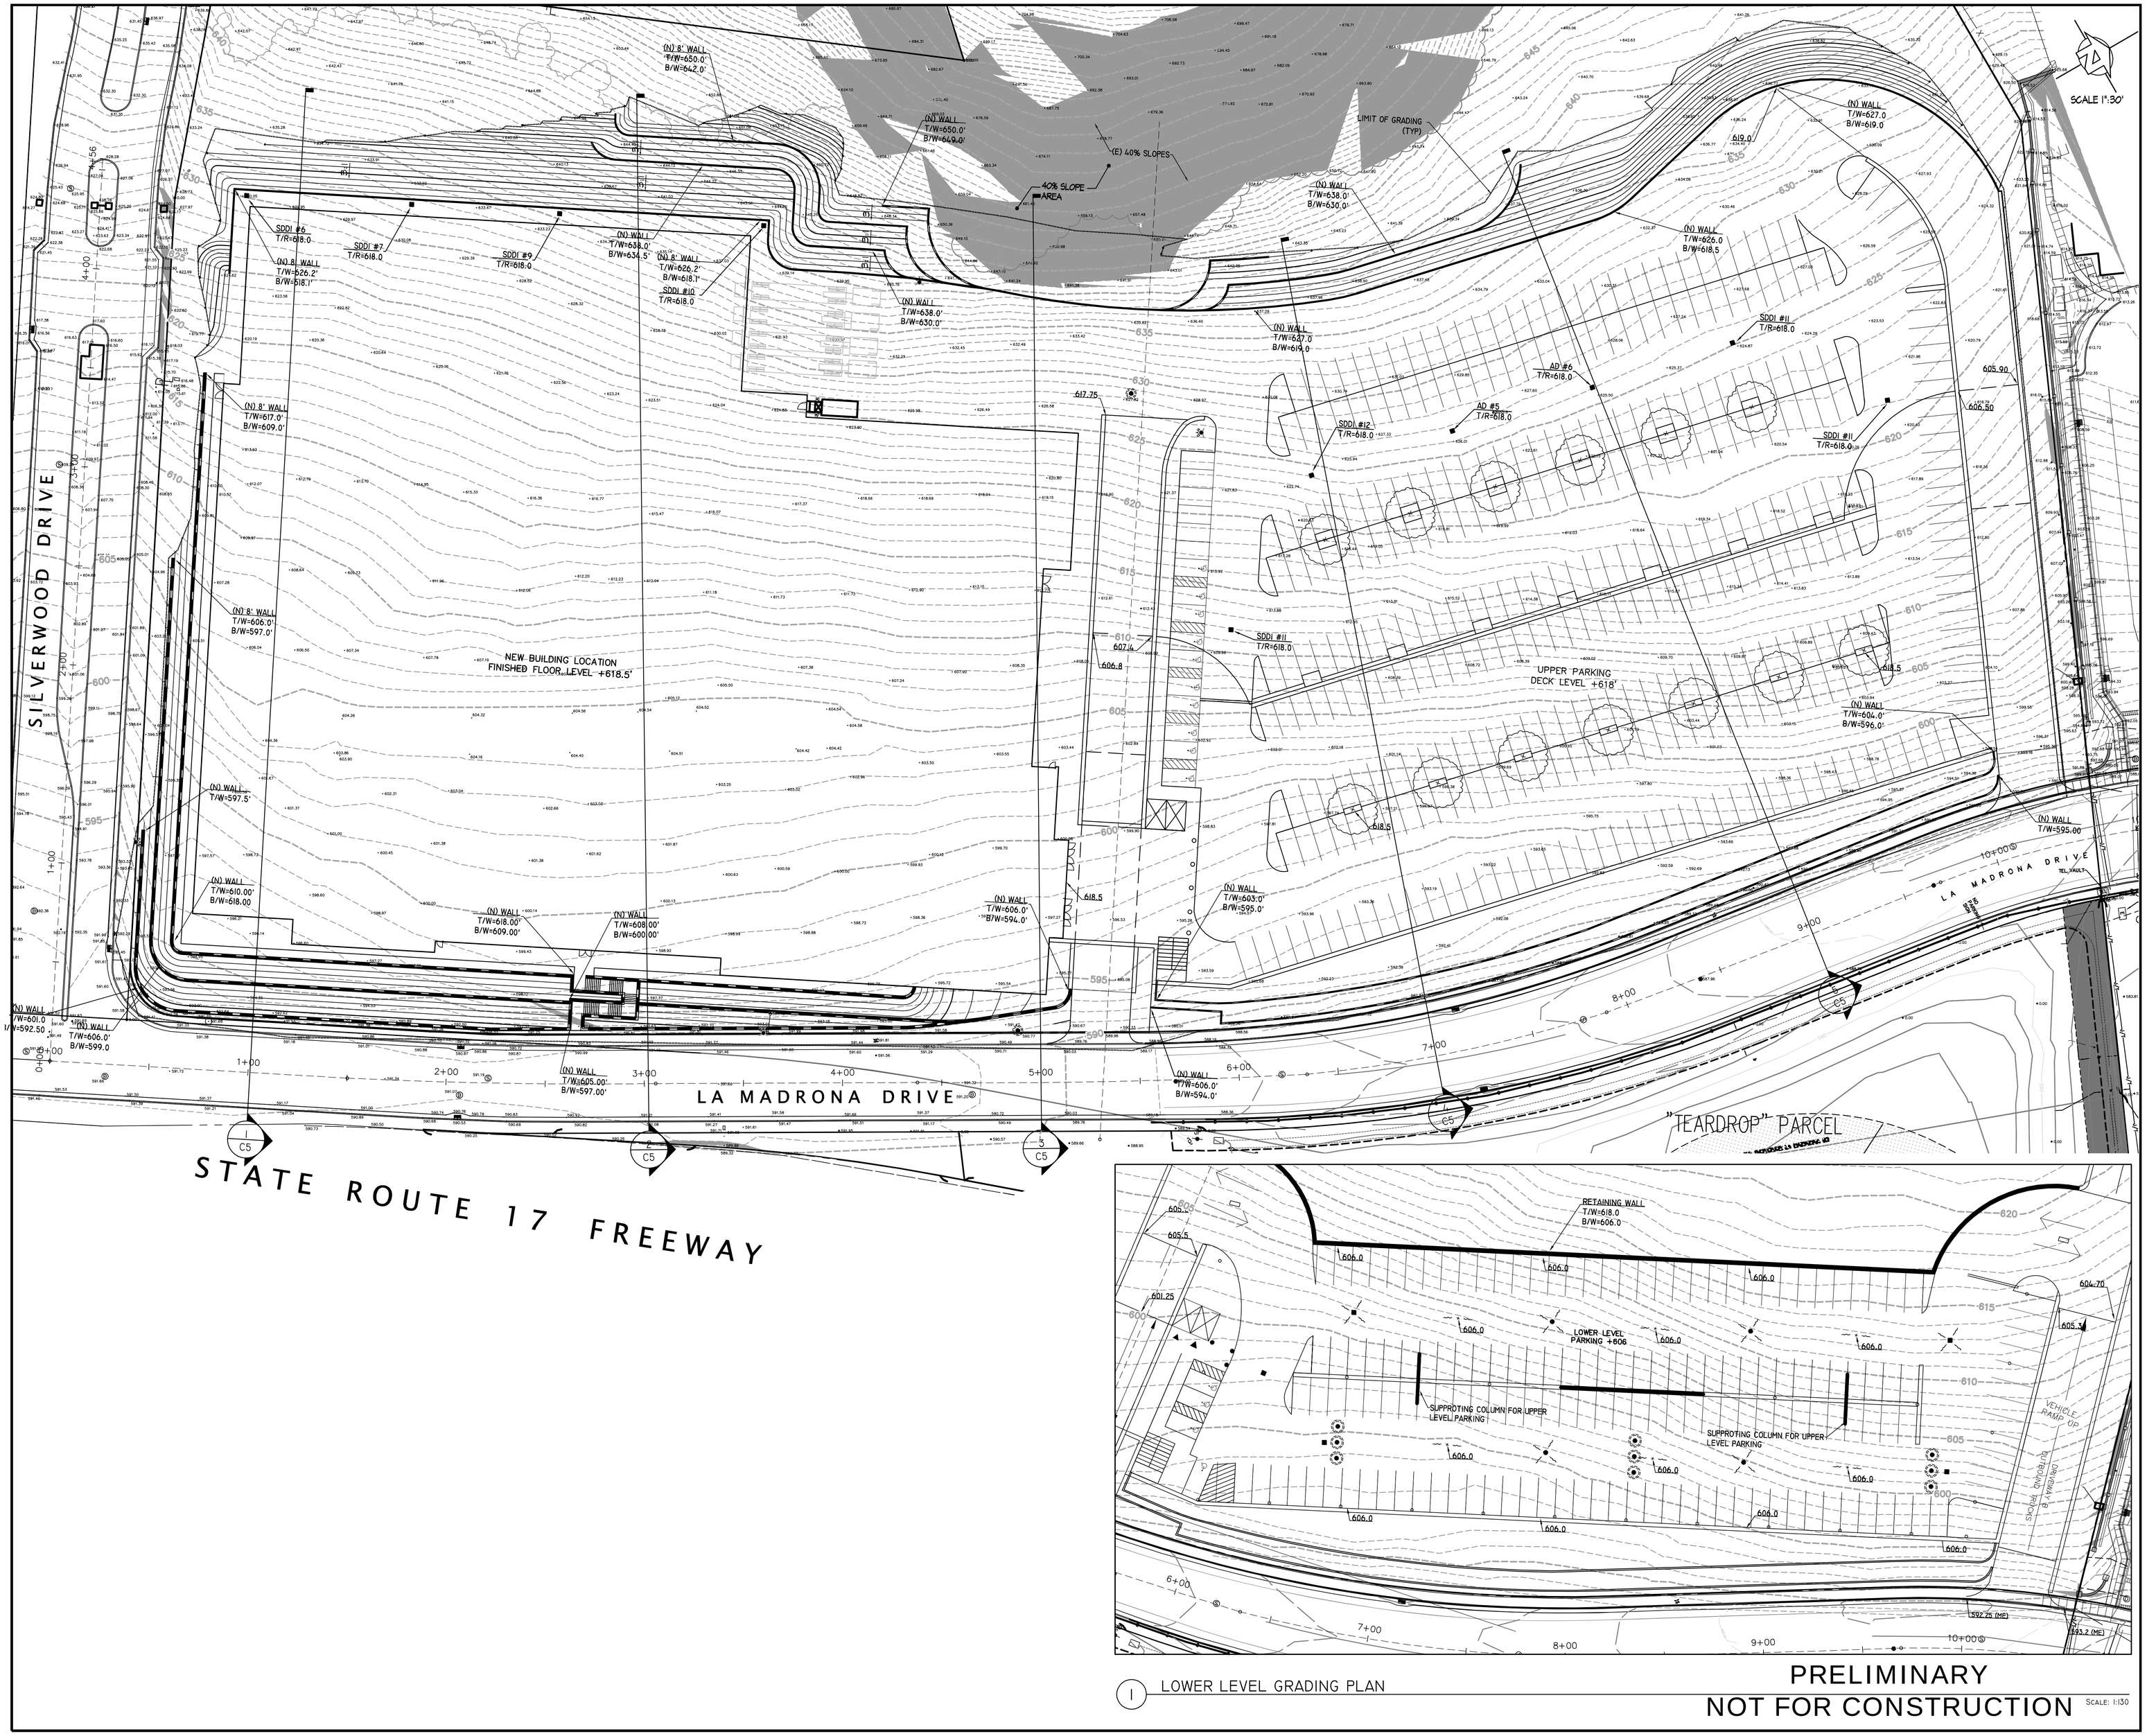

1 LOWER LEVEL GRADING PLAN

PRELIMINARY
NOT FOR CONSTRUCTION

SCALE: 1:30

DES ARCHITECTS ENGINEERS
399 Bradford Street Redwood City, Ca. 94063
Tel: (650) 364-6453
Fax: (650) 364-2618
www.des-ae.com

C2G/Civil Consultants Group, Inc.
Engineers/Planners
4444 Scotts Valley Drive / Suite 6
Scotts Valley, CA 95066-4529
(831) 438-4420

TARGET

SCOTTS VALLEY, CA

GRADING & DRAINAGE PLAN

ISSUE:	DATE:	DESCRIPTION:
	11-12-07	

DRAWN BY: D.DAUPHIN
REVIEWED BY: T. CREAMER
APPROVED BY: T.CREAMER
DES PROJECT NO.: 9185.01

REGISTERED PROFESSIONAL ENGINEER TODD R. CREAMER No. C 64561 Exp. 6/30/09 CIVIL STATE OF CALIFORNIA

© 2007

C1
SHEET NO.