PLANT LIST

BOTANICAL NAME	COMMON NAME
TREES	
Geijera parviflora	AUSTRALIAN WILLOW
Sequioa sempervirens	REDWOOD
Platanus acerifolia 'Yarwood'	LONDON PLANE TREE
Quercus agrifolia	COAST LIVE OAK
Pyrus c. 'Chanticleer'	CHANTICLEER PEAR
SHRUBS	
Arctostaphylos 'Howard McMinn'	MANZANITA
Escallonia 'Terri'	DWARF ESCALLONIA
Baccharis pilularis	COYOTE BUSH
Ceanothus 'Julia Phelps'	CALIFORNIA LILAC
Heteromeles arbutifolia	TOYON
Sambucus mexicana	BLUE ELDERBERRY
Cistus cobariensis	WHITE ROCKROSE
Pittosporum crassifolium	PITTOSPORUM
Raphiolepis i. 'Springtime'	INDIA HAWTHORN
GROUNDCOVERS	
Hemerocallis 'Stella D'Oro'	DAYLILY
Cotoneaster 'Lowfast'	PROSTRATE COTONEASTER
Ceanothus spp.	WILD LILAC
Iris douglassii	DOUGLAS IRIS
Mahonia repens	CREEPING MAHONIA
Dietes vegetata	FORTNIGHT LILY
Erigeron karvinskianus	FLEABANE

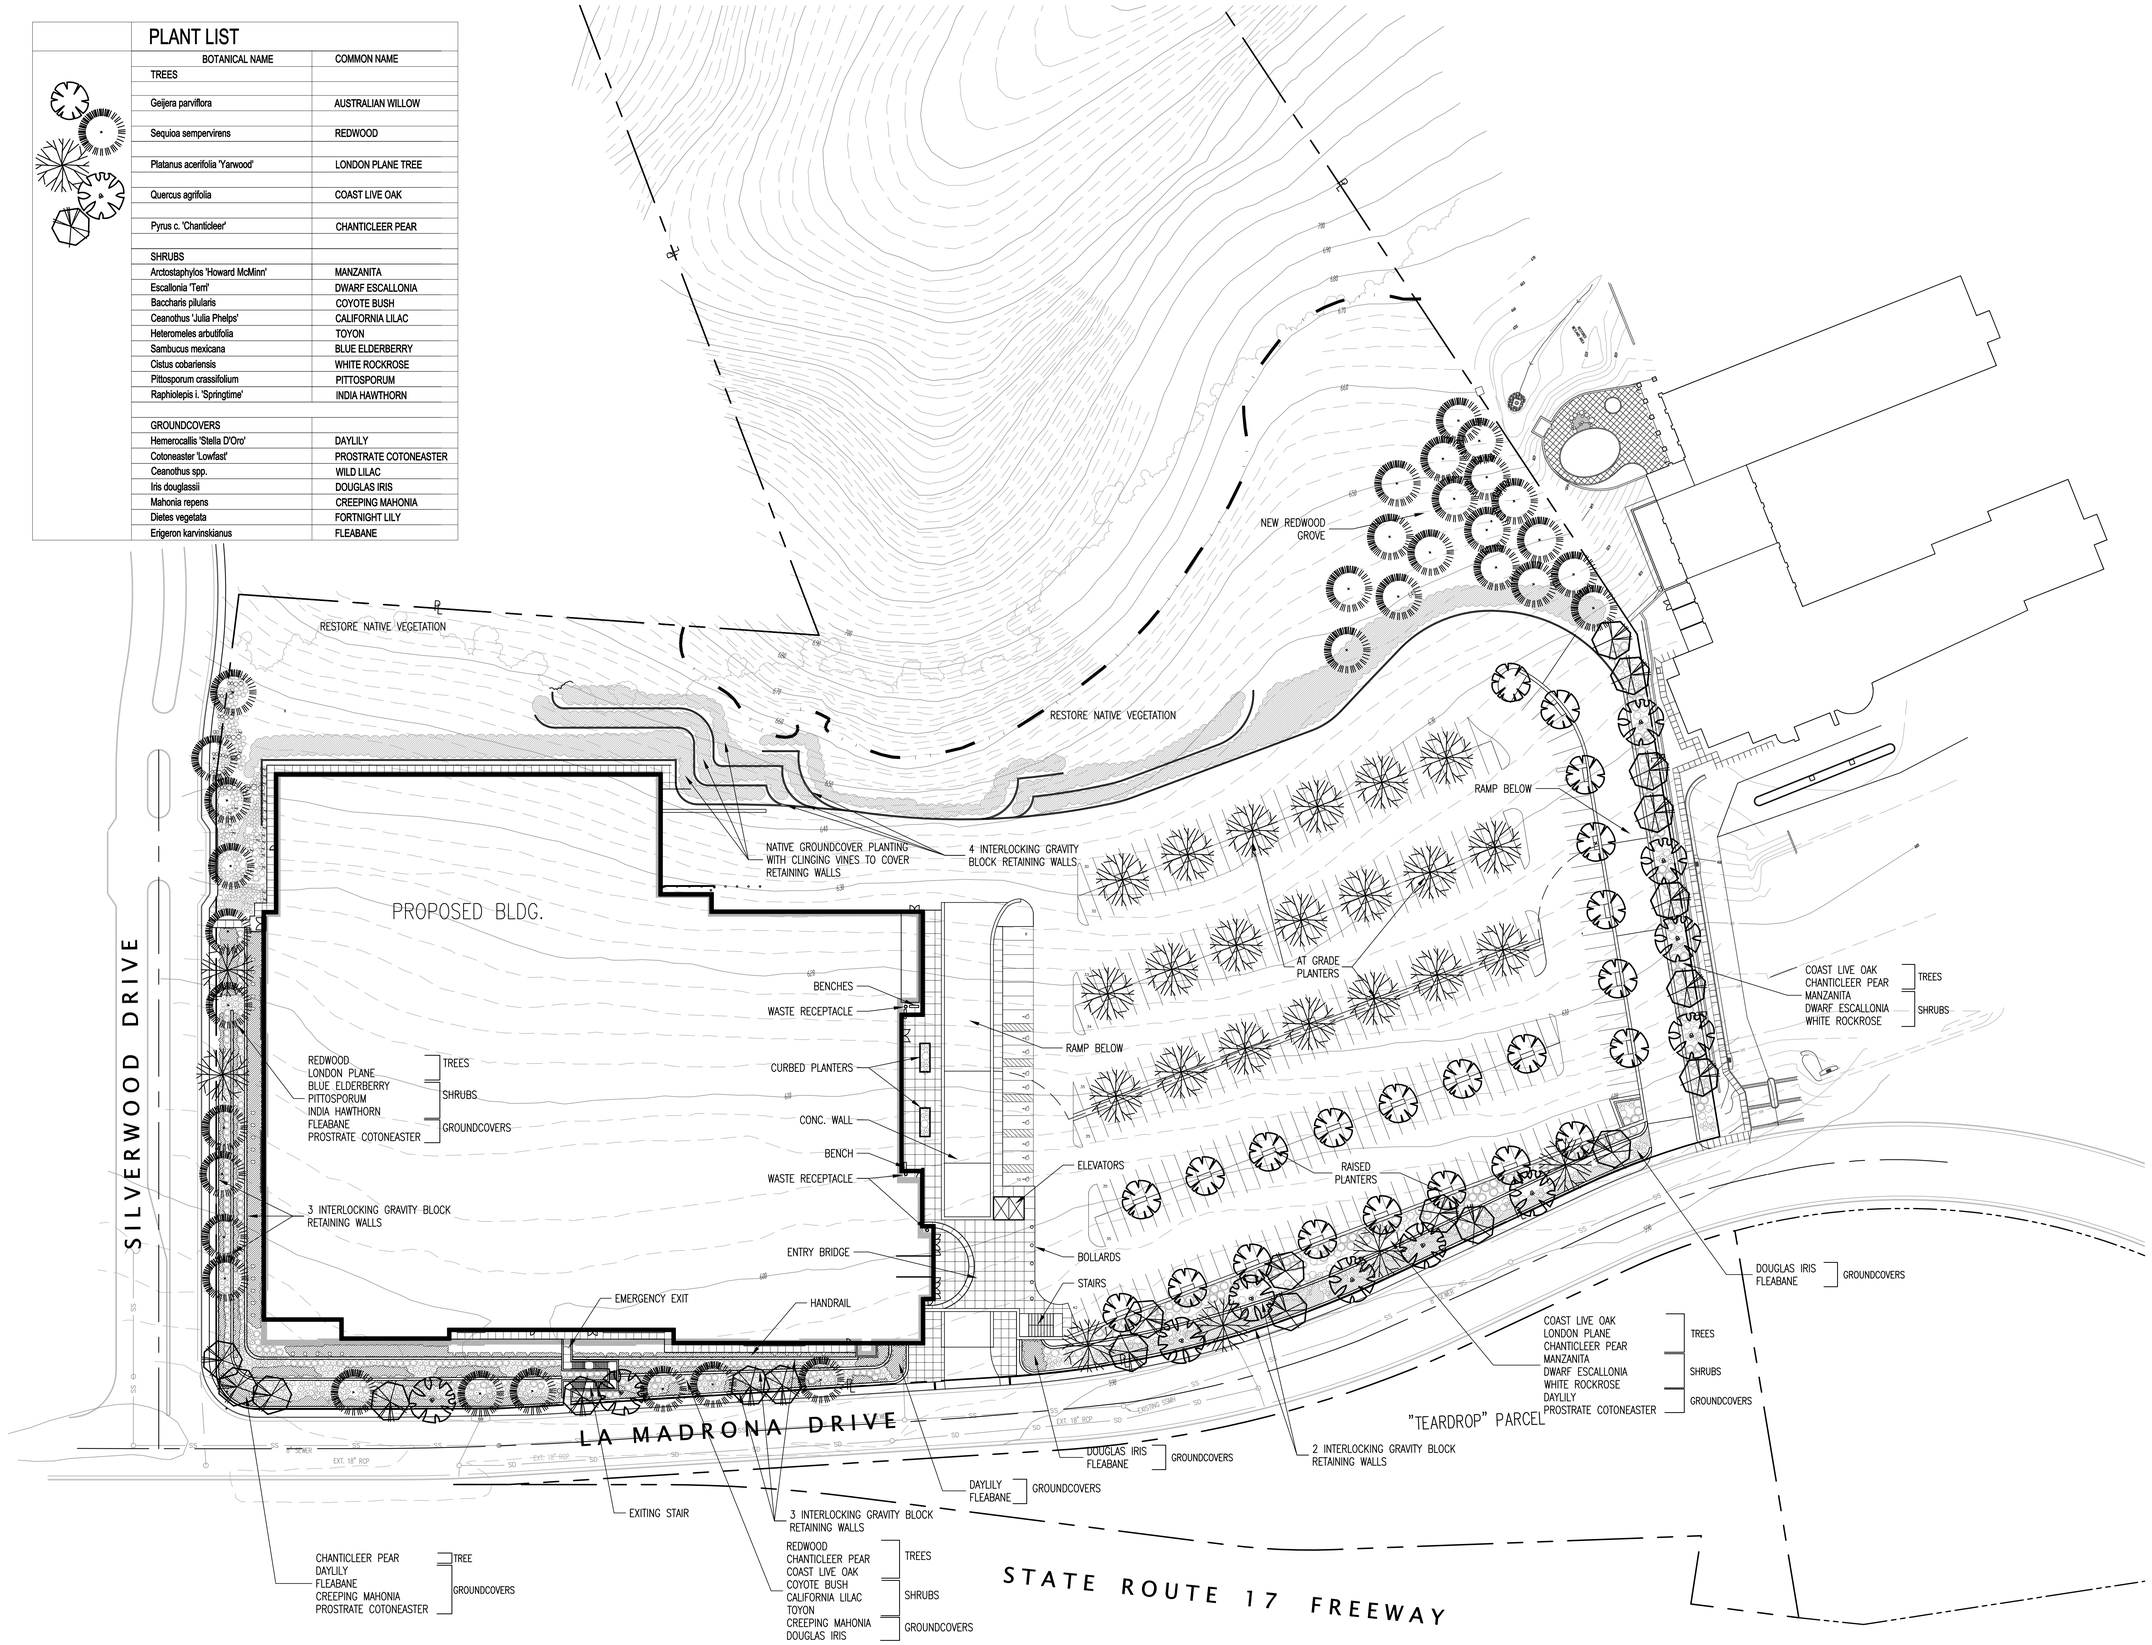

DES ARCHITECTS ENGINEERS

399 Bradford Street Redwood City, Ca. 940
Tel: (650) 364-6453
Fax: (650) 364-2618
www.des-ae.com

TARGET

SCOTTS VALLEY, CA

LANDSCAPE PLAN

ISSUE:	DATE:	DESCRIPTION:
	02/11/09	

DRAWN BY:	P. MUNNERLYN
REVIEWED BY:	M. GOLDENSTEIN
APPROVED BY:	
DES PROJECT NO.:	9185.01

© 2007

L1

SHEET N

Feb 13, 2009 – 4:16pm astrozzarino P:\Target\Scotts\9185OA\Dwg\Land\L1.dwg